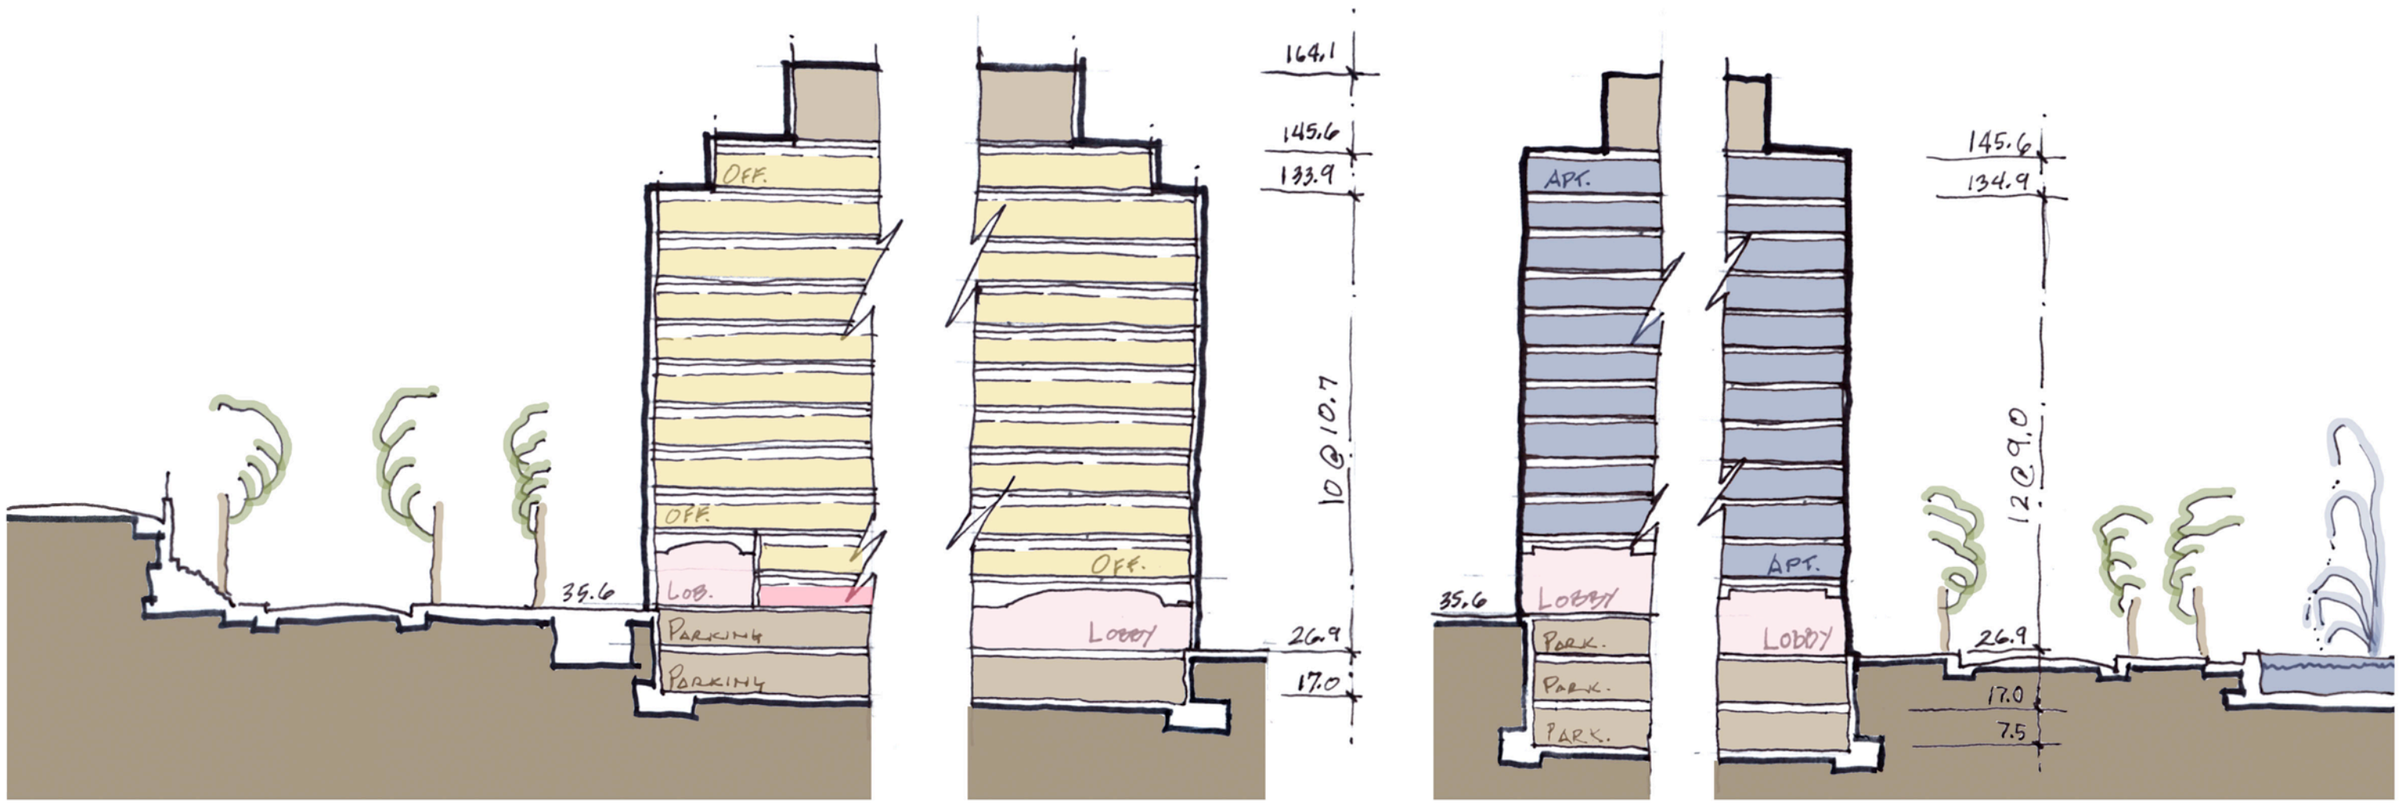

SQUARE 766

Anacostia Waterfront • Washington DC

Architectural Design Concept B•Site/Building Section

M.L. Clark REAL ESTATE

MANCINI DUFFY ARCHITECTURE • DESIGN

WTA, LLC